KENTUCKY TRANSPORTATION CABINET

ITEM NO. 03-16

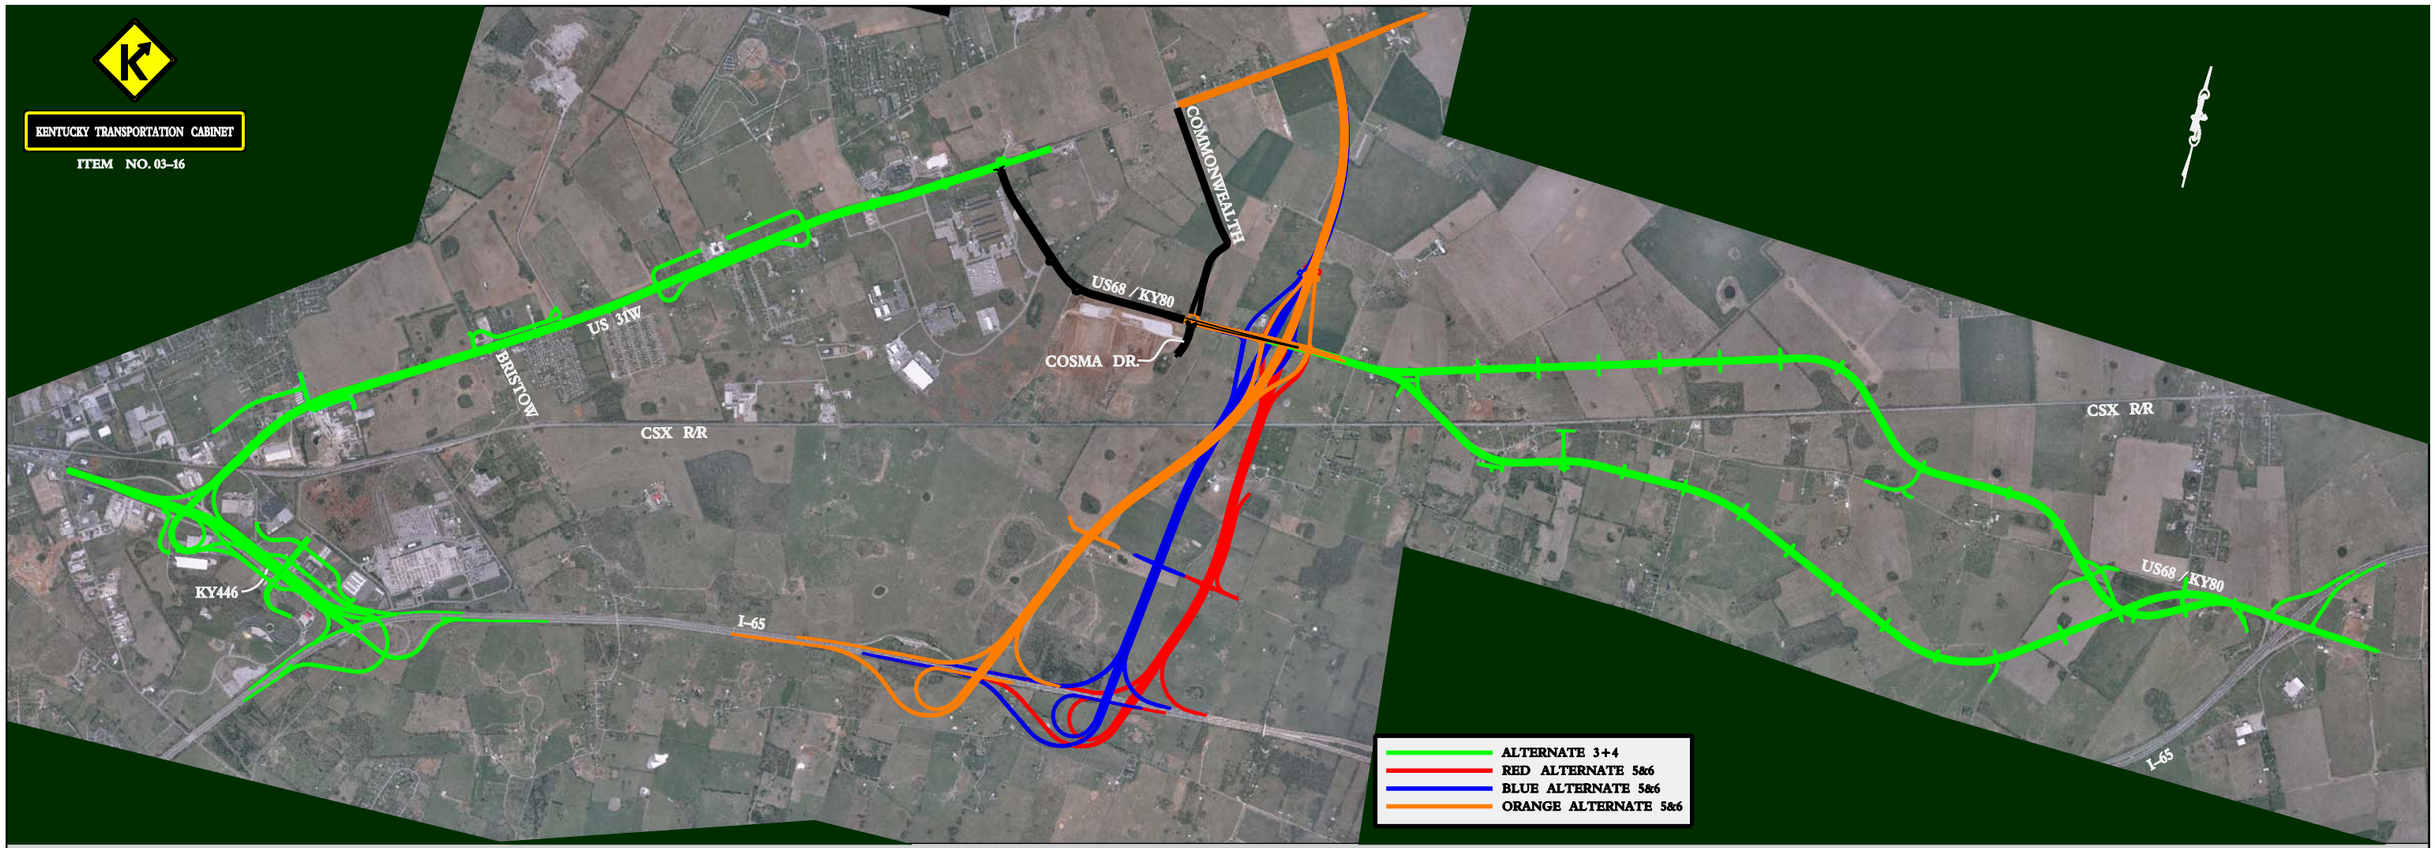

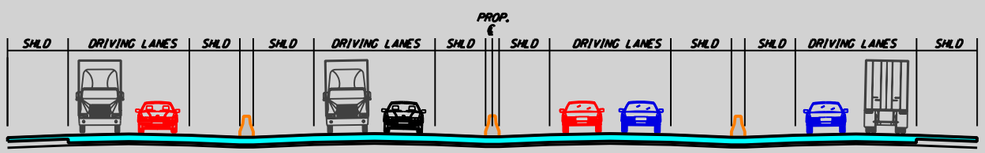

ALTERNATIVE 3 – KY 446 NORMAL 8-LANE SECTION

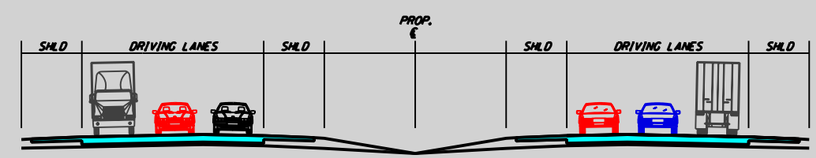

ALTERNATIVES 5&6 – CONNECTOR NORMAL 6-LANE SECTION

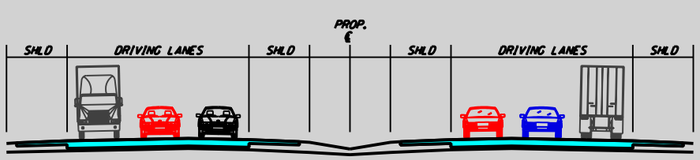

ALTERNATIVES 3&5 – US31W NORMAL 6-LANE SECTION

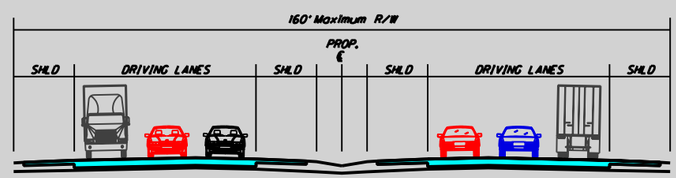

ALTERNATIVE 3 (MINIMIZATION) – US31W 6-LANE SECTION

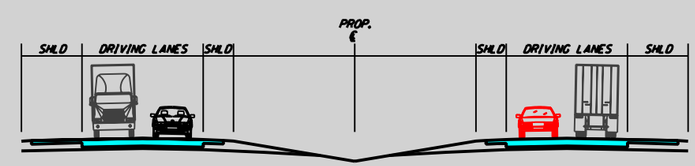

ALTERNATIVES 5&6 – CONNECTOR NORMAL 4-LANE SECTION

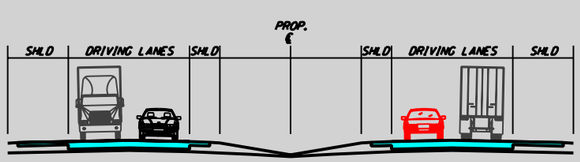

ALTERNATIVE 4 – US68/KY80 NORMAL 4-LANE SECTION

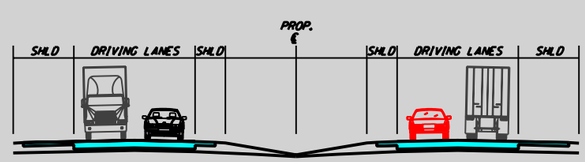

ALTERNATIVE 6 – US31W NORMAL 4-LANE SECTION

Exhibit 2-3 Sheet 1 of 1

I-65 TO 31W
CONNECTOR CONNECTOR

Alternatives and Typical Sections

Warren County, Kentucky

Item No.: 3-16.00

...\2005 11 30 Photo_Typs_Alt3-4-5-6.dgn 5/29/2007 10:28:48 AM