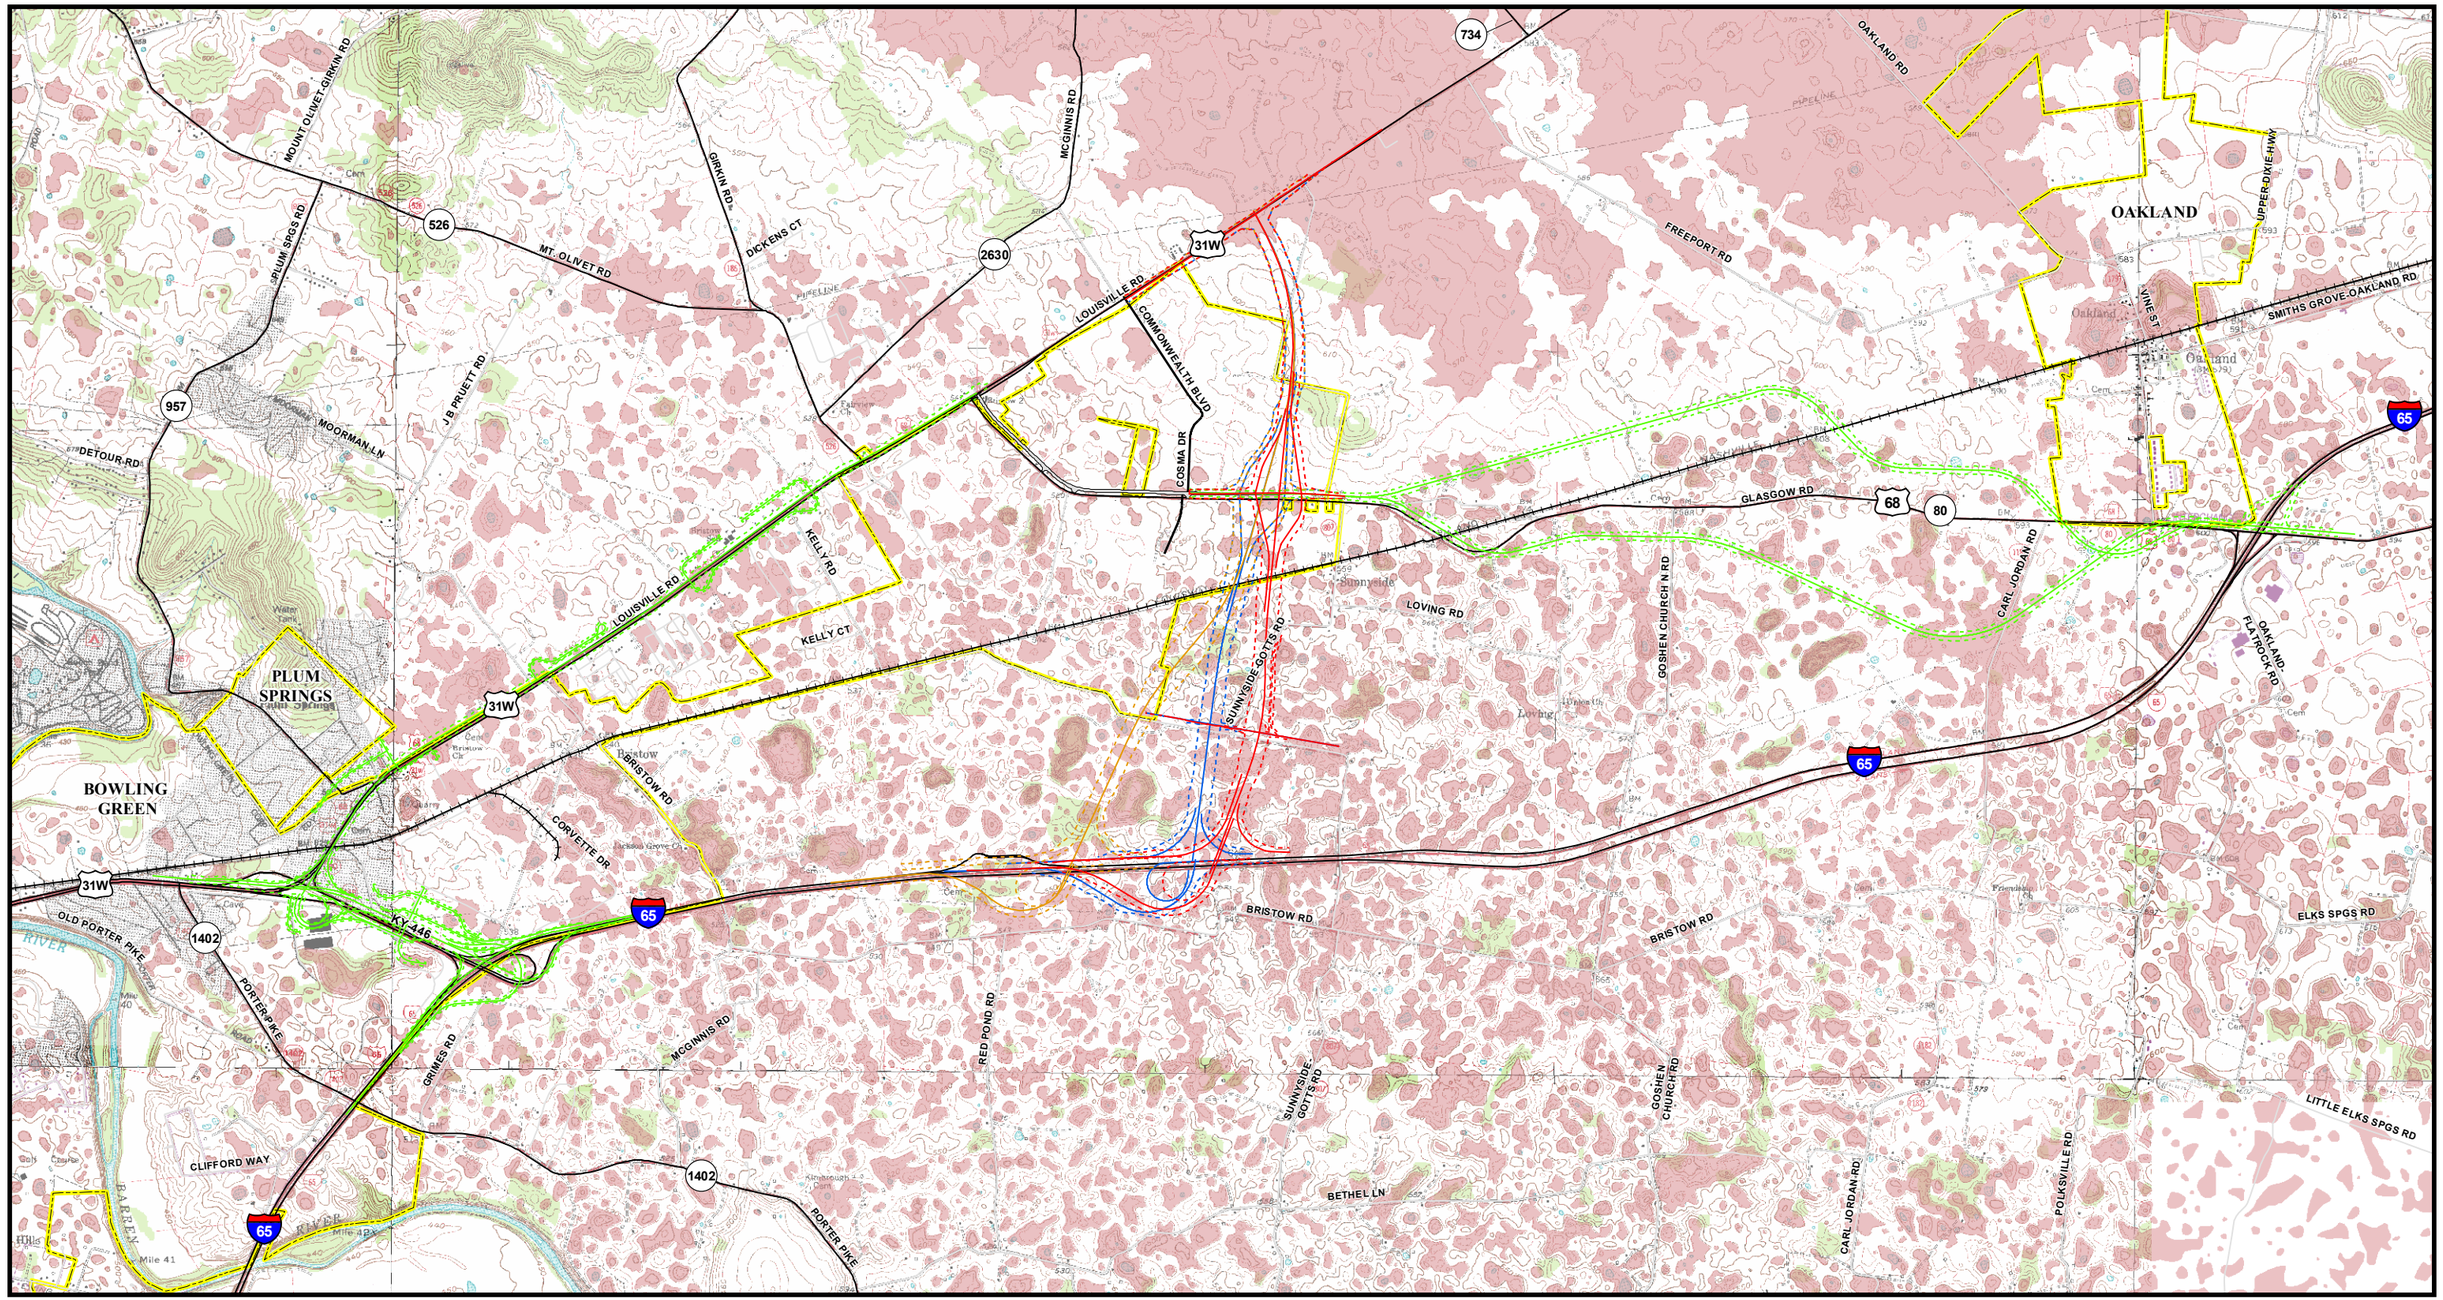

RED Centerline
RED R/W
ORANGE Centerline
ORANGE R/W
BLUE Centerline
BLUE R/W
3+4 Centerline
3+4 R/W
Incorporated City Limits
Sinkhole

N

0 1,500 3,000 Feet

Exhibit 4-2

Sheet 1 of 1

I-65 TO 31W
CONNECTOR PROJECT

Study Area
Sinkholes

Warren County, Kentucky

Item No.: 3-16.00

Kentucky UNBRIDLED SPIRIT

KENTUCKY TRANSPORTATION CABINET